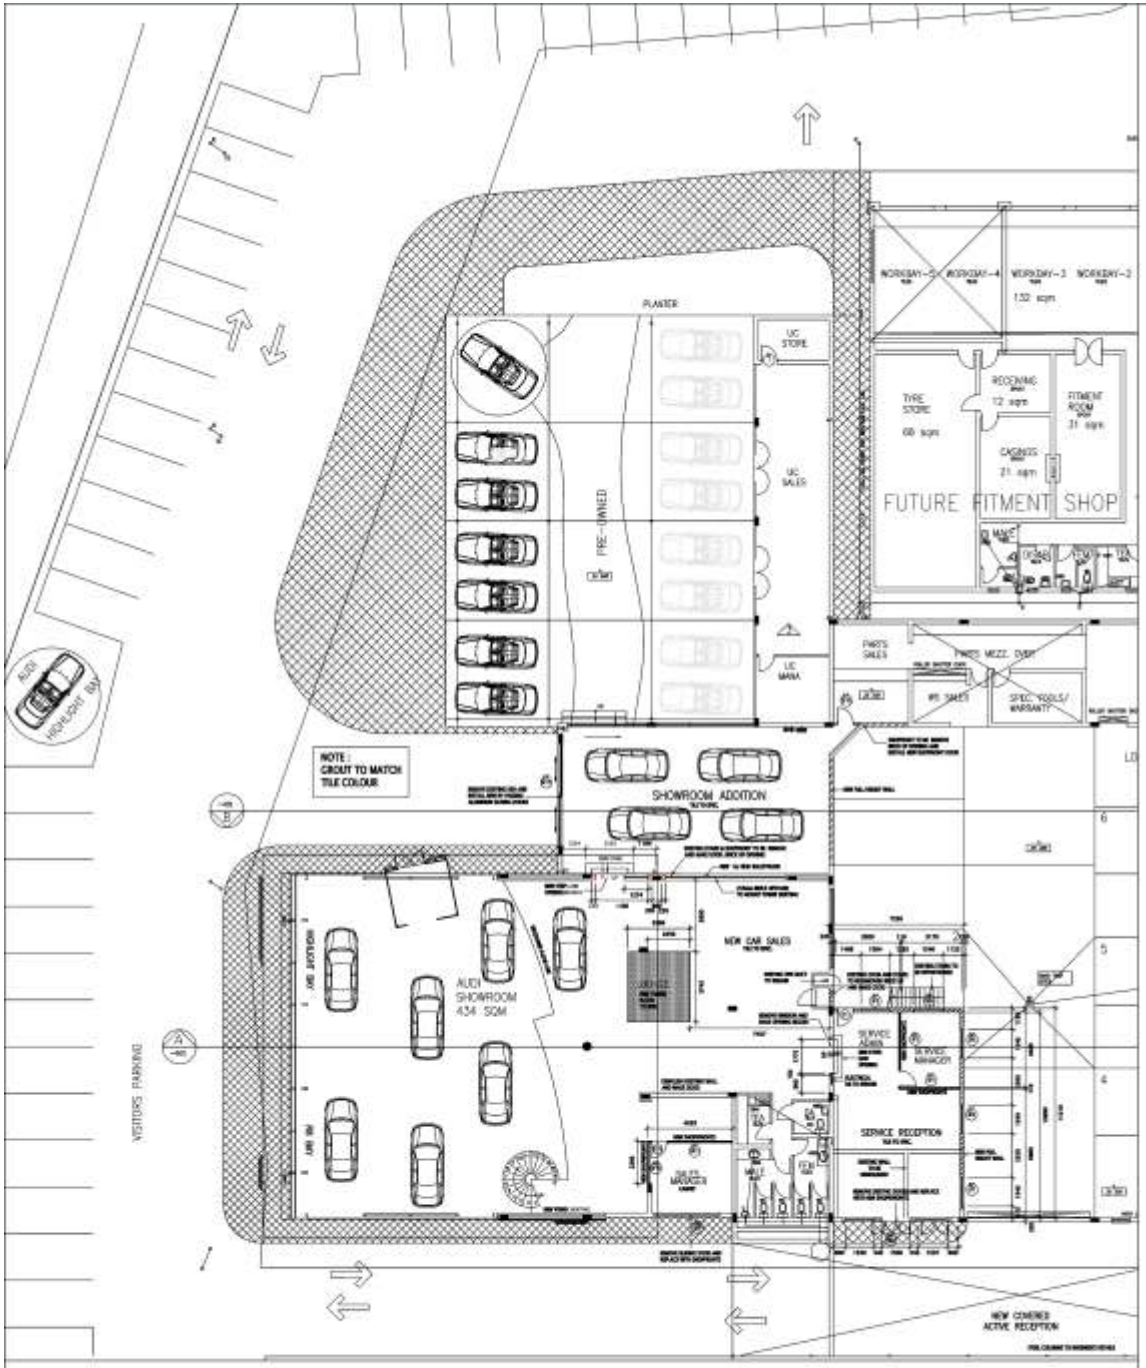

GROUND FLOOR PLAN
SCALE 1 : 100

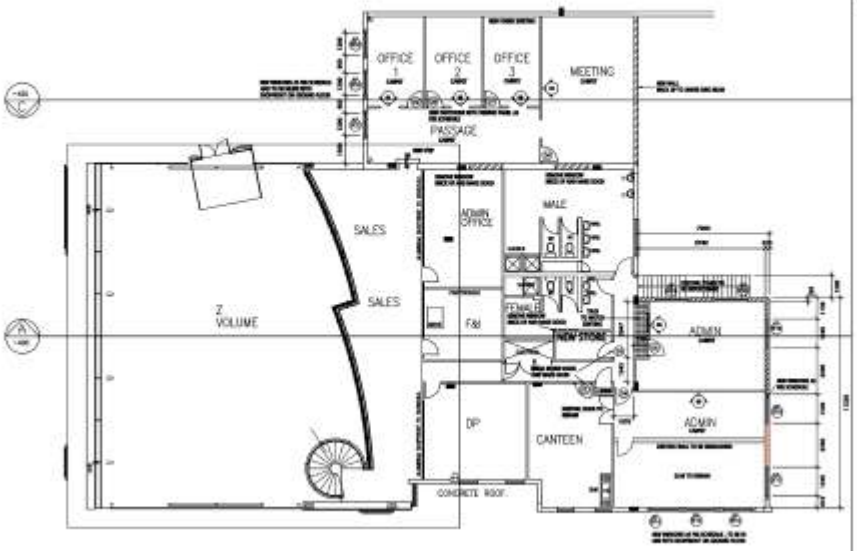

MEZZANINE FLOOR PLAN
SCALE 1 : 100

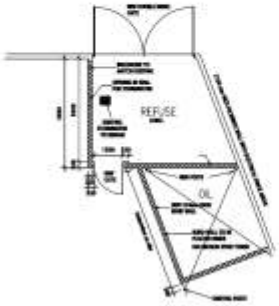

REFUSE AREA
SCALE 1 : 100

STEEL DOOR FRAMES.

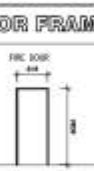

DOOR TYPE	DOOR TYPE 1
DOOR FRAME	
DOOR FRAME FINISH	
DOOR LEAF	
DOOR LEAF FINISH	
GLAZING	
IRONMONGERY	
LABEL	
GENERAL	
SIGNAGE	
DOOR NO.	

NEW REVISION
PREVIOUS REVISION
FOR CONSTRUCTION
DRAWING NUMBER 003-100