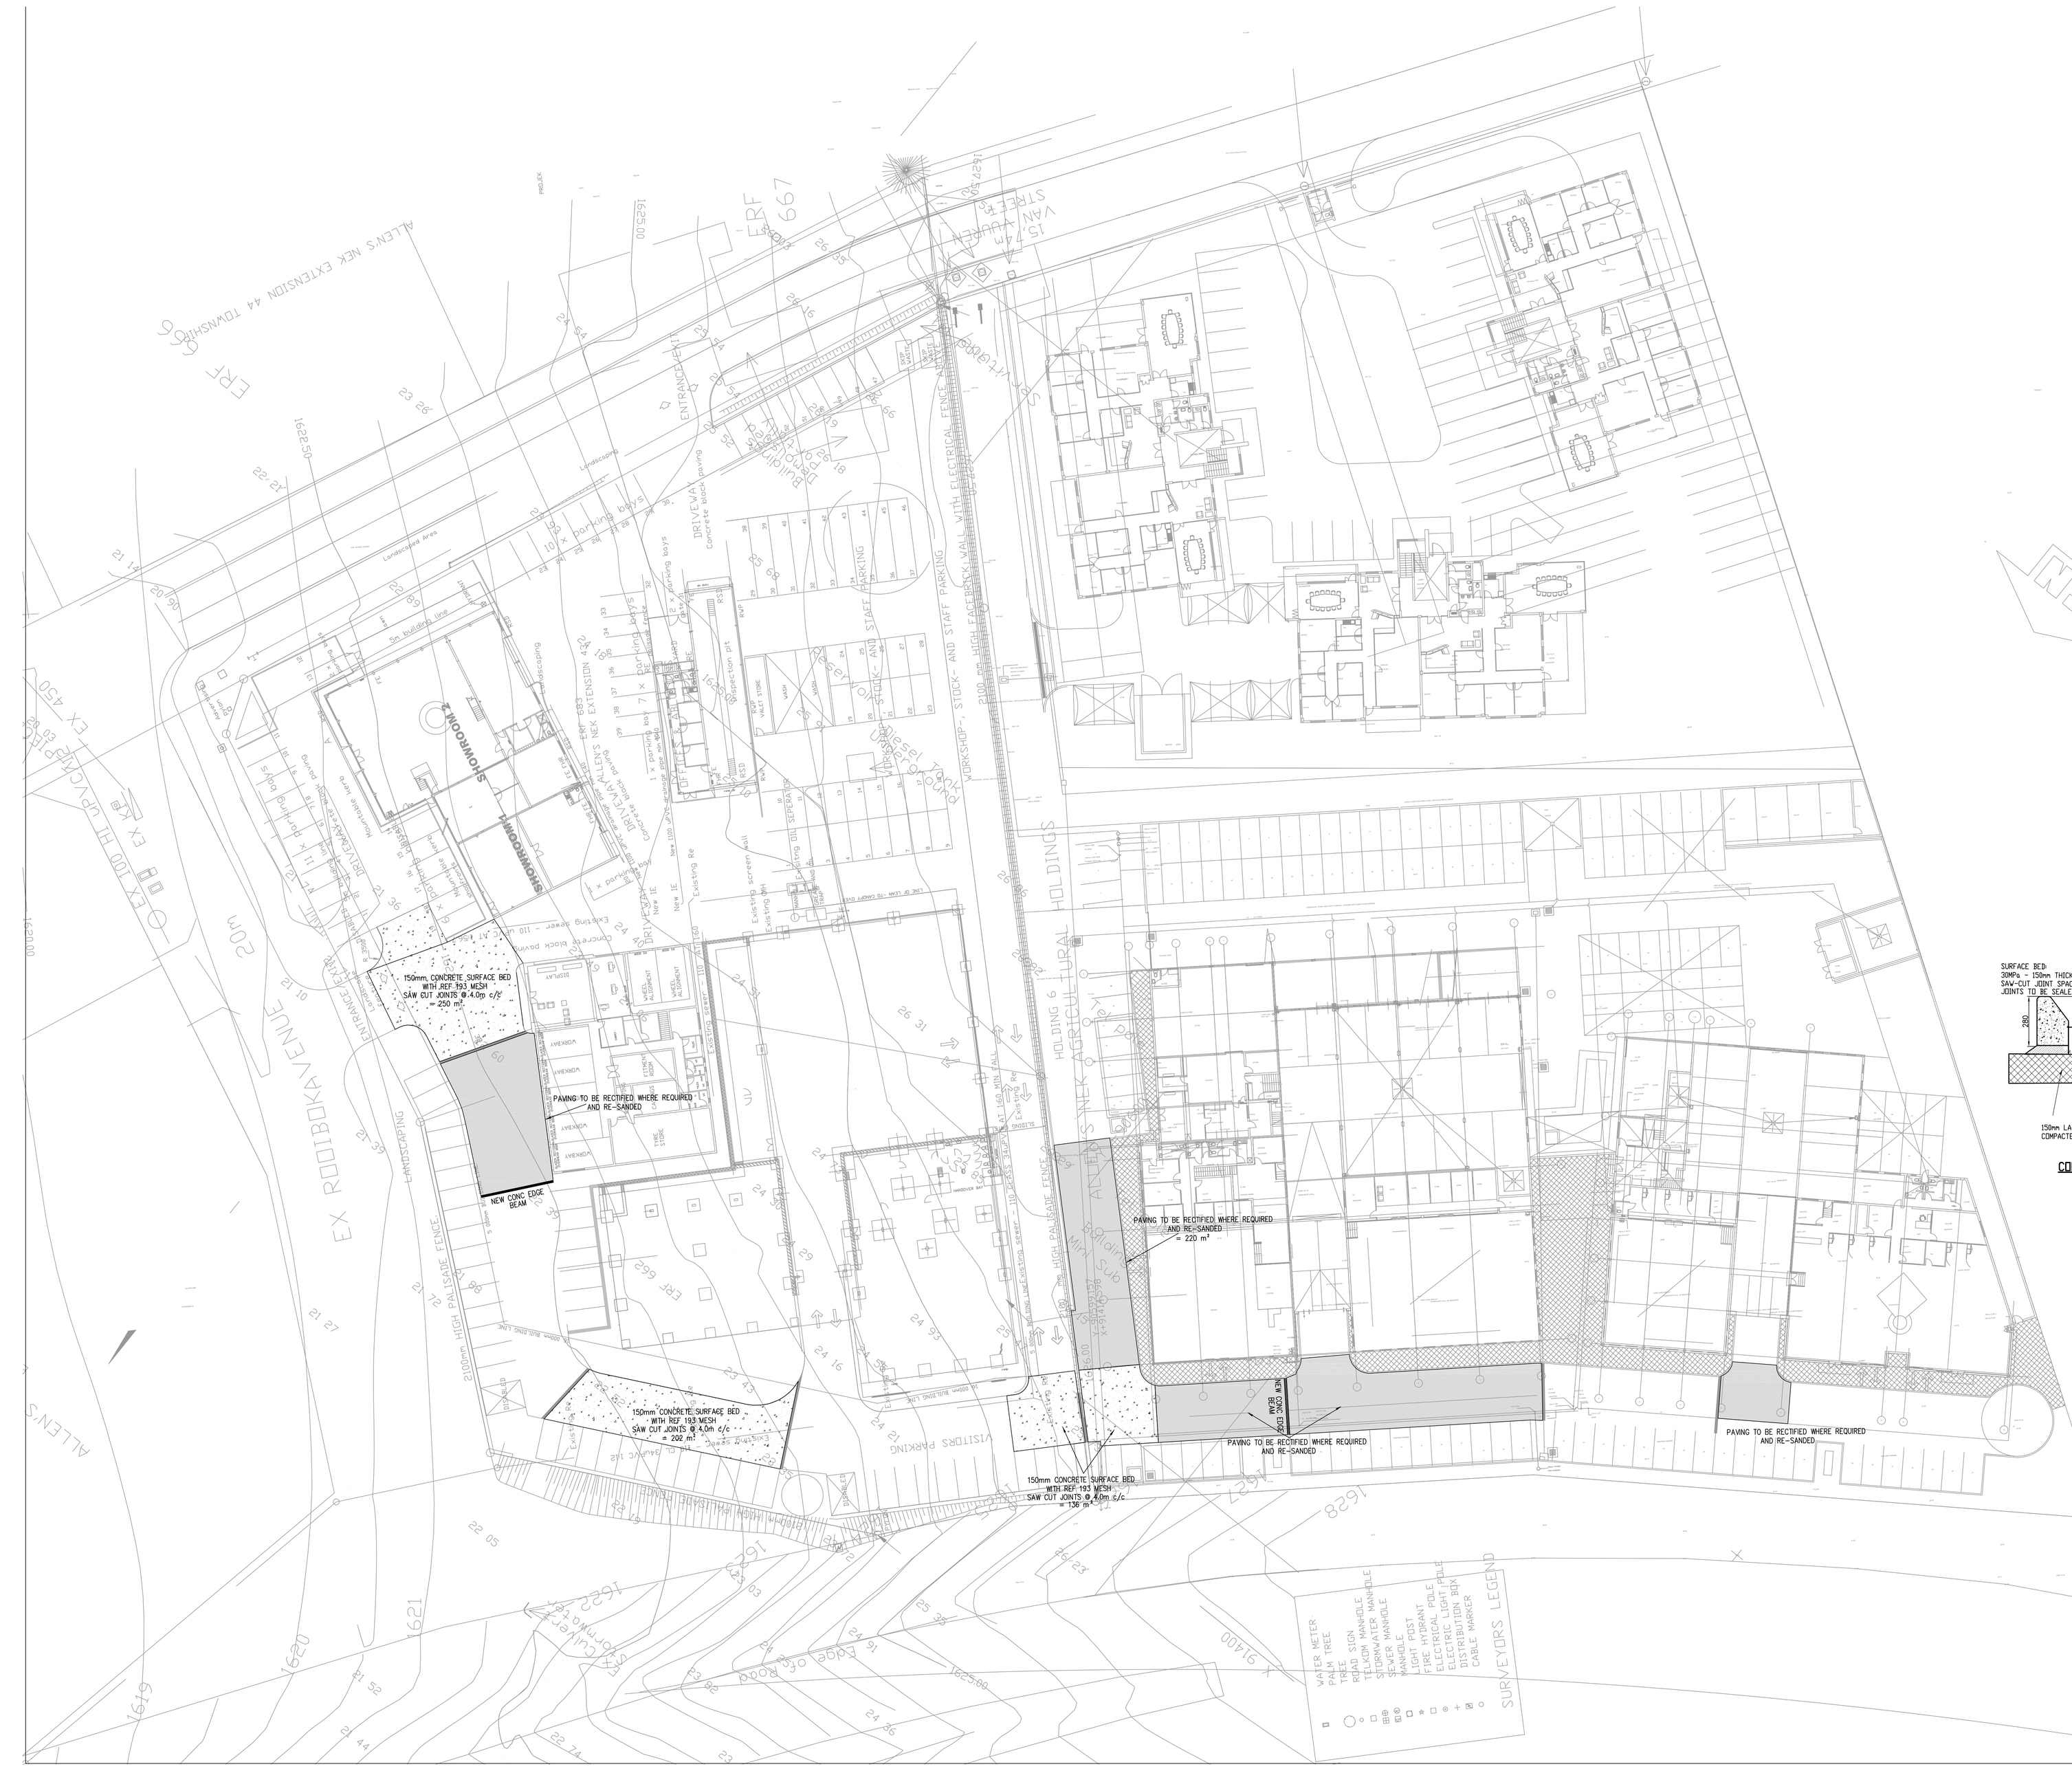
ERF 667
ENTRANCE/EXIT
DRIVEWAY
Concrete block paving
10 x parking bays
Landscaped
Landscaped Area
So building line
SHOWROOM 2
SHOWROOM 1
DRIVEWAY
Concrete block paving
7 x parking bays
2 x parking bays
Inspection pit
Existing Re
New IE
Existing manhole
Existing screen wall
Existing 110 SEPERATOR
Existing Sewer - 110 uPVC
Concrete block paving
Landscaping
Existing Building
Existing Building to be demolished
Existing Building to be demolished
Existing Building to be demolished